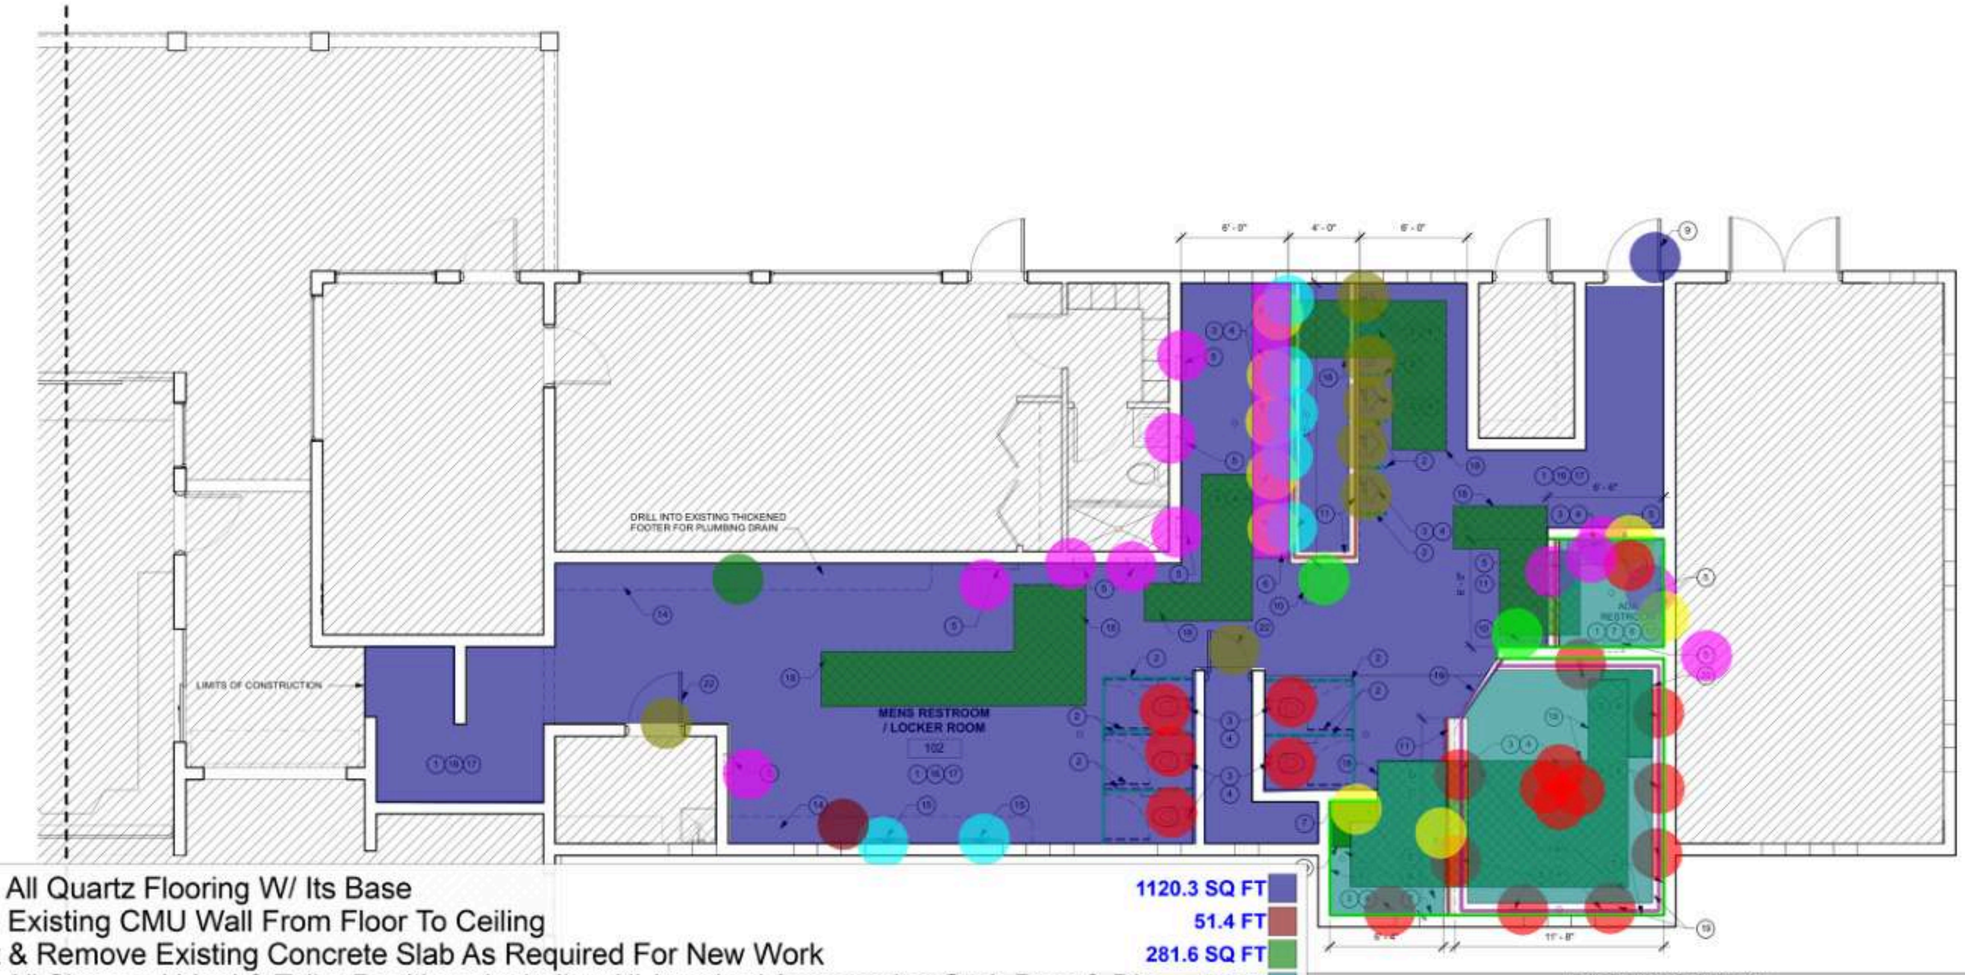

Remove All Quartz Flooring W/ Its Base 1120.3 SQ FT
Remove Existing CMU Wall From Floor To Ceiling 51.4 FT
Saw Cut & Remove Existing Concrete Slab As Required For New Work 281.6 SQ FT
Remove All Shower, Urinal & Toilet Partitions Including All Attached Accessories,Grab Bars & Dis... 48.0 FT
Remove Existing Grab Bars 4.0 EA
Remove Existing Plumbing Carriers 13.0 EA
Prepare Trench Drain To Be Capped 48.6 FT
Sawcut & Chips Slab 2" For ADA Dry Pack Shower Bed 17.0 SQ FT
Keynote 5: Remove All Recessed & Wall Mounted Mirrors, Dispensers,Accessories, Baby Chang... 11.0 EA
Remove All Floor Tile Diamond Grind Slab Smooth & Flat To Remove Thin Set Mortar For A F... 216.7 SQ FT
Remove All Wall Tile Diamond Grind Wall To Remove Adhesive For A Flat Smooth Surface 73.8 FT
Removed Existing Fans Prep & Prepare For New Finish 2.0 EA
Remove (Sawcut & Grind) Existing Concrete Bench Prep & Prepare For New Finish Do Not Damage 1.0 EA
[redacted]
Remove Existing Door & Frame .Prep Opening For New Size: 3'-0" x 6'-8" 2.0 EA
Remove Existing Water Closets 6.0 EA
Remove & Dispose Existing Hollow Metal Door & Frame 2.0 EA

MENS KEY NOTES - DEMOLITION

...E SHUT OFF VALVES AND TURN OFF WATER SUPPLY TO ALL FIXTURE ...TOLS.
...VE ALL SHOWER, URINAL AND TOILET PARTITIONS INCLUDING ALL ...HED ACCESSORIES, GRAB BARS, DISPENSERS ETC.
...VE ALL PLUMBING FAUCET CONTROLS FROM SINKS, SHOWERS, ...LS AND TOILETS. PROVIDE PROTECTION FOR ALL THRU-WALL SUPPLY / ...LINES WHERE APPLICABLE.
...VE ALL PLUMBING FIXTURES INCLUDING SINKS, SHOWERS, URINALS ...OILETS, CARRIERS, AND ABOVE GROUND PLUMBING IN CHASE. - SEE ...ING DRAWINGS.
...VE ALL RECESSED AND WALL MOUNTED MIRRORS, DISPENSERS, ...SSORIES, BABY CHANGING STATIONS, WALL ACCESS PANELS, ...OUTS ETC. WHERE TOILET ACCESSORIES ARE TO BE REPLACED, ...Y ALL ROUGH OPENINGS AND ADJUST / REFRAME AS REQUIRED. ...Y ALL REQUIRED BLOCKING IS IN PLACE. REPLACE AND OR ADD ...ING FOR ALL TOILET ACCESSORIES AS REQUIRED WHERE ...SSORIES ARE TO BE RELOCATED, PATCH WALL TO MATCH - ...DINATE WITH NEW WORK.
...VE CONCRETE LAVATORY COUNTERTOPS, SINKS, MIRRORS, SOAP ...NSERS, FAUCETS ETC. - SEE #3, #4 AND #11.
...VE ALL WALL TILE DIAMOND GRIND WALL TO REMOVE ADHE... ...SMOOTH SURFACE.
...VE ALL FLOOR TILE. DIAMOND GRIND SLAB SMOOTH AND FL... ...VE THIN SET MORTAR FOR A FLAT SMOOTH SURFACE READY ...VE NEW FLOORING. PLUG FLOOR DRAINS TO PREVENT DEBR... ...ING DRAINS. - SEE PLUMBING.
...NG METAL DOORS AND HOLLOW METAL DOOR JAMBS TO BE ...REPPED FOR RE-FINISH. - SEE NEW WORK.
...VE AND DISPOSE EXISTING HOLLOW METAL DOOR AND FRA...

17 PREP ALL WALLS TO RECEIVE NEW SMOOTH STUCCO / PLASTER OR PORCELAIN TILE FINISH. - SEE FINISH SCHEDULE.
18 SAW CUT AND REMOVE EXISTING CONCRETE SLAB AS REQUIRED FOR N... WORK - SEE MEP, STRUCTURAL DRAWINGS AND GENERAL NOTES.
19 PREPARE TRENCH DRAIN TO BE CAPPED. - SEE NEW WORK, STRUCTURA... AND PLUMBING DRAWINGS.
20 SAW CUT AND CHIP SLAB 2" FOR ADA DRY PACK SHOWER BED - SEE SECTIONS AND DETAILS.
21 SAW CUT AND REMOVE EXISTING SLAB AND DRAINS. SEE STRUCTURAL ... PLUMBING DRAWINGS FOR DRAIN REPLACEMENT AND NEW DRAIN HEIG... ELEVATION.
22 REMOVE EXISTING DOOR AND FRAME. PREP OPENING FOR NEW.



1 WOMENS RESTROOM / LOCKER ROOM CEILING DEMOLITION PLAN
1/4" = 1'-0"

Remove Existing Ceiling As Required To Accommodate Demolition & New Work.	322.2 SQ
Remove Existig Light Fixtures Prep & Prepare For New LED Light Fixtures	22.0
Remove/Relocate Existing Exhaust Grill & Duct Work	1.0
Existing Exhaust Grill To Be Removed	3.0
Existing Exit Lights To Be Removed (Walls & Ceiling Mounted)	

[redacted]

PRIOR TO START OF CONSTRUCTION IN ORDER TO EXPOSE EXISTING

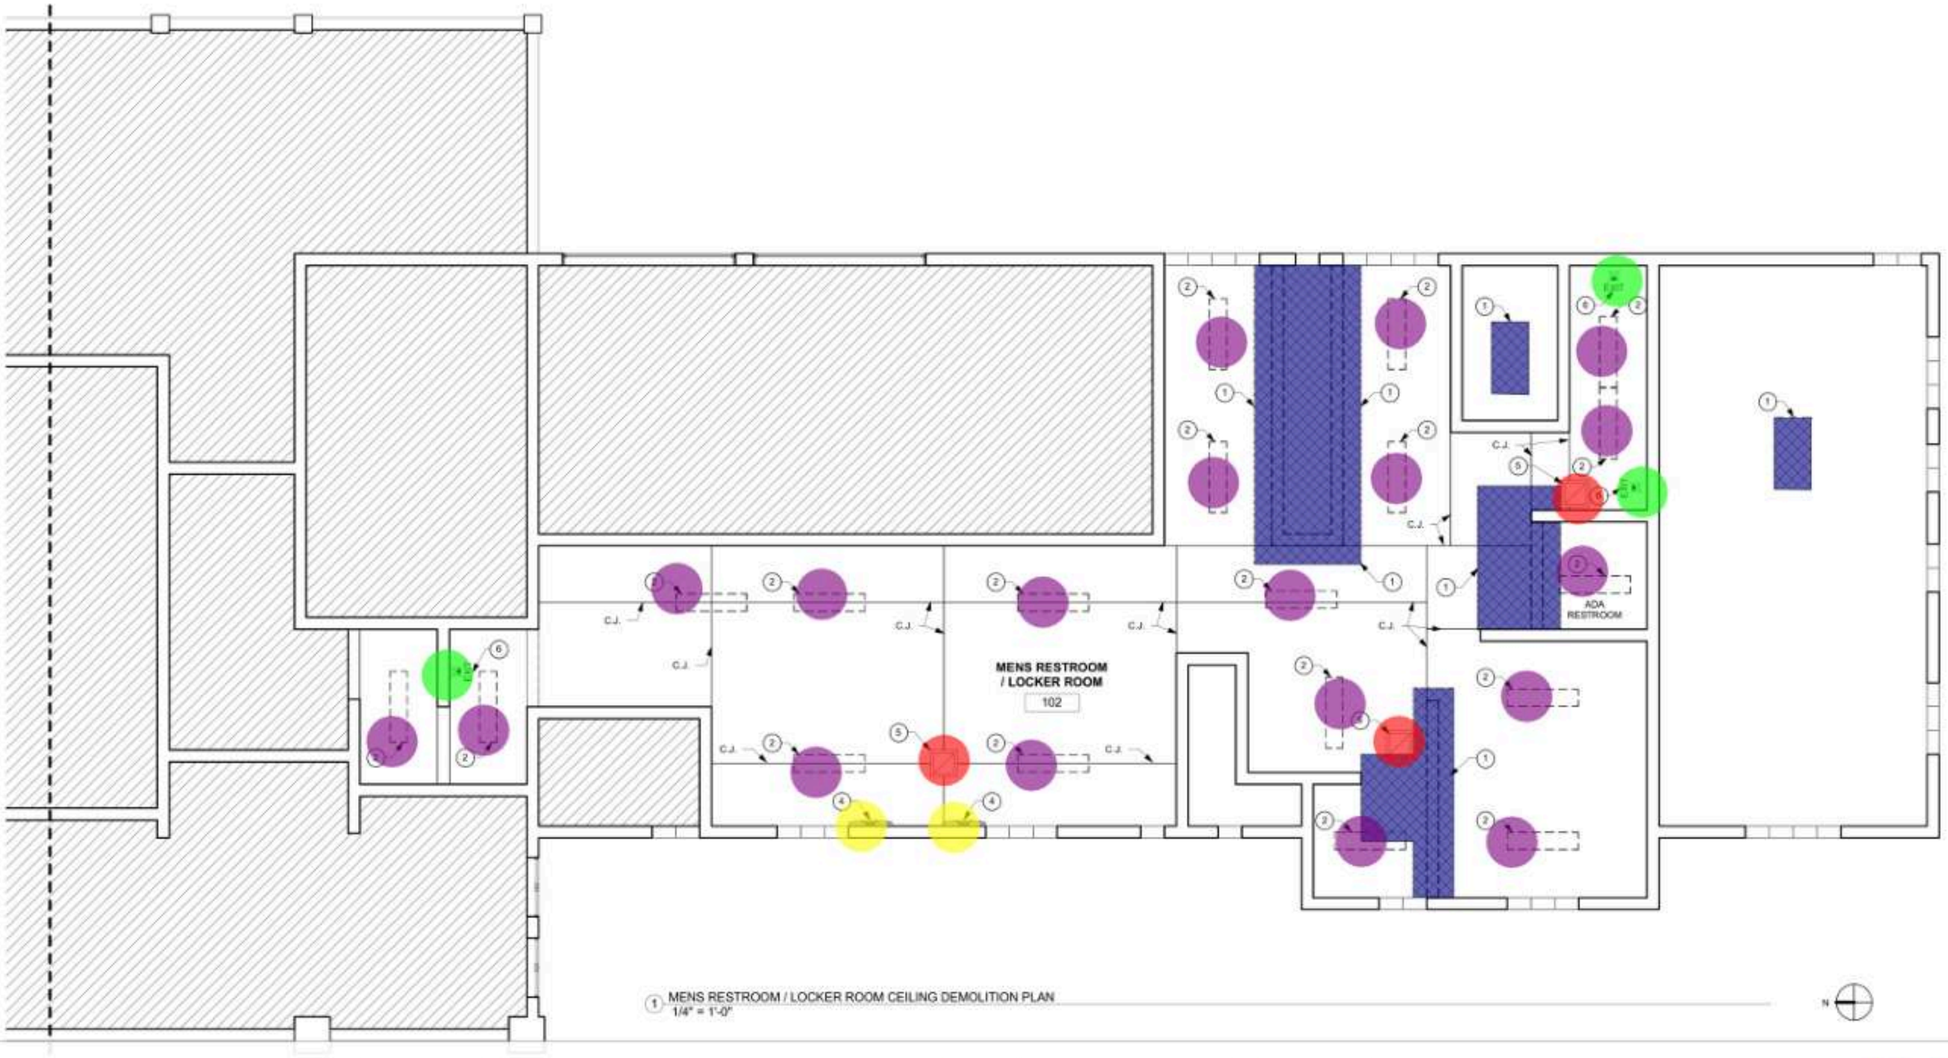

1 MENS RESTROOM / LOCKER ROOM CEILING DEMOLITION PLAN
1/4" = 1'-0"

Remove Existing Ceiling As Required To Accommodate Demolition & New Work. 191.4 SQ FT

Remove Existig Light Fixtures Prep & Prepare For New LED Light Fixtures 19.0 EA

[redacted] 2.0 EA

Existing Exhaust Grill To Be Removed

Existing Exit Lights To Be Removed (Walls & Ceiling Mounted)

3. GENERAL CONTRACTOR IS RESPONSIBLE TO PROTECT ALL EXISTING CONSTRUCTION AND REPAIR ANY DAMAGE TO NEW CONDITION. GENERAL CONTRACTOR TO VIDEO AND PHOTOGRAPH THE EXISTING FACILITY PRIOR TO START OF CONSTRUCTION IN ORDER TO EXPOSE EXISTING

AREAS, PATHS IN AND OUT OF THE FACILITY ON A DAILY BASIS.

11. CONTRACTOR SHALL PROVIDE SAFETY BARRIERS AND SIGNAGE TO

4 REMOVED EXISTING FANS AND SURFACE MO[redacted]
ELECTRICAL. PREP AND PREPARE FOR NEW F