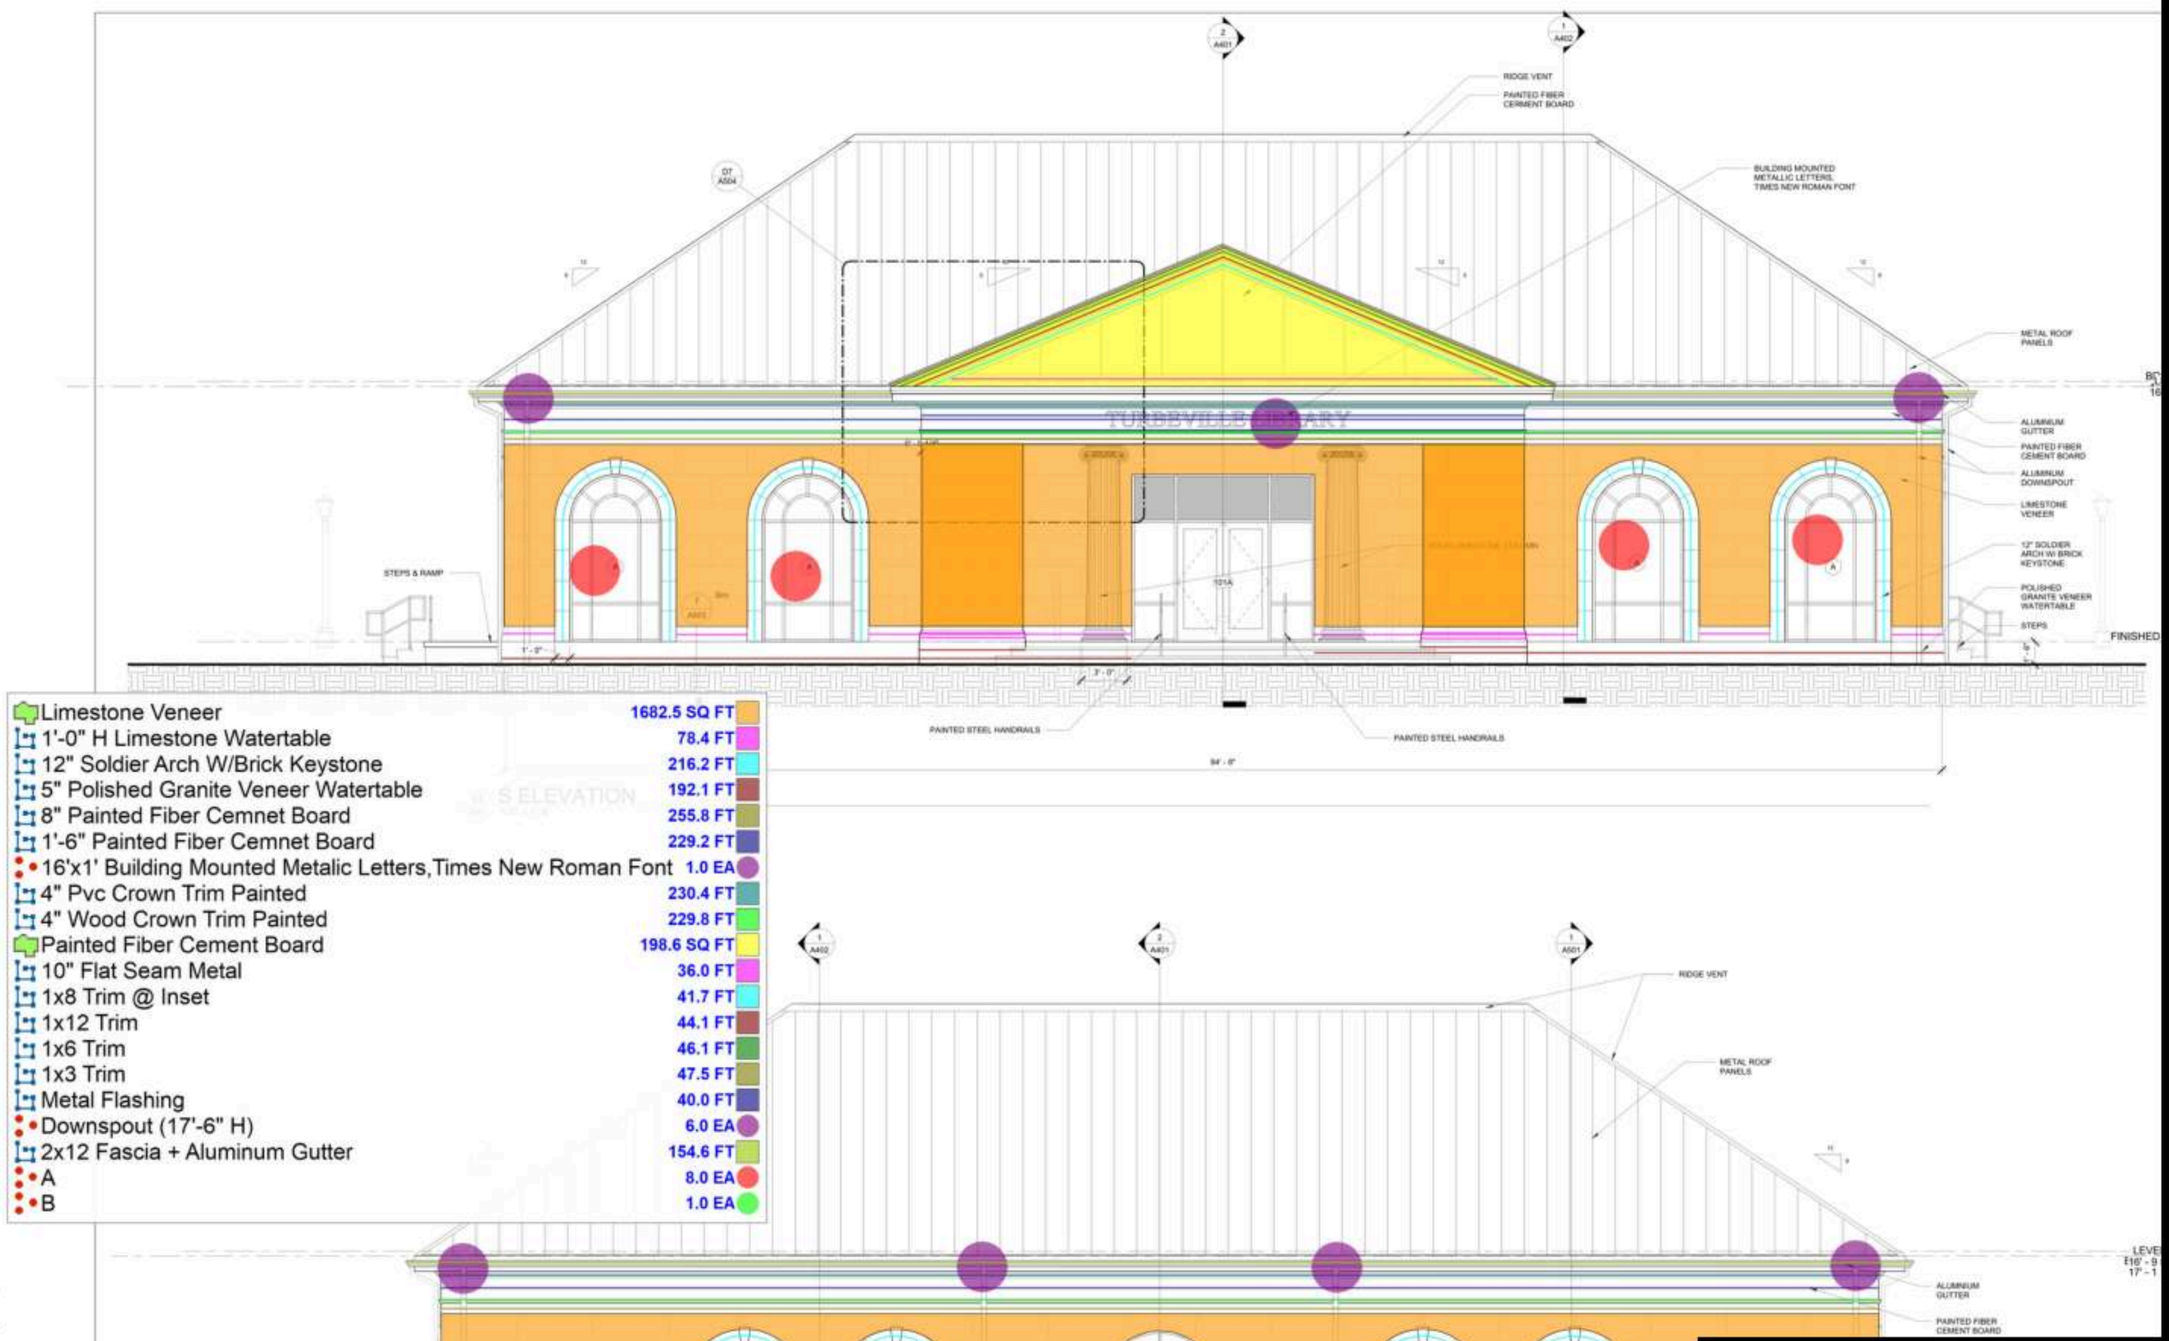

Limestone Veneer	1682.5 SQ FT
1'-0" H Limestone Watertable	78.4 FT
12" Soldier Arch W/Brick Keystone	216.2 FT
5" Polished Granite Veneer Watertable	192.1 FT
8" Painted Fiber Cemnet Board	255.8 FT
1'-6" Painted Fiber Cemnet Board	229.2 FT
16'x1' Building Mounted Metalic Letters,Times New Roman Font	1.0 EA
4" Pvc Crown Trim Painted	230.4 FT
4" Wood Crown Trim Painted	229.8 FT
Painted Fiber Cement Board	198.6 SQ FT
10" Flat Seam Metal	36.0 FT
1x8 Trim @ Inset	41.7 FT
1x12 Trim	44.1 FT
1x6 Trim	46.1 FT
1x3 Trim	47.5 FT
Metal Flashing	40.0 FT
Downspout (17'-6" H)	6.0 EA
2x12 Fascia + Aluminum Gutter	154.6 FT
A	8.0 EA
B	1.0 EA

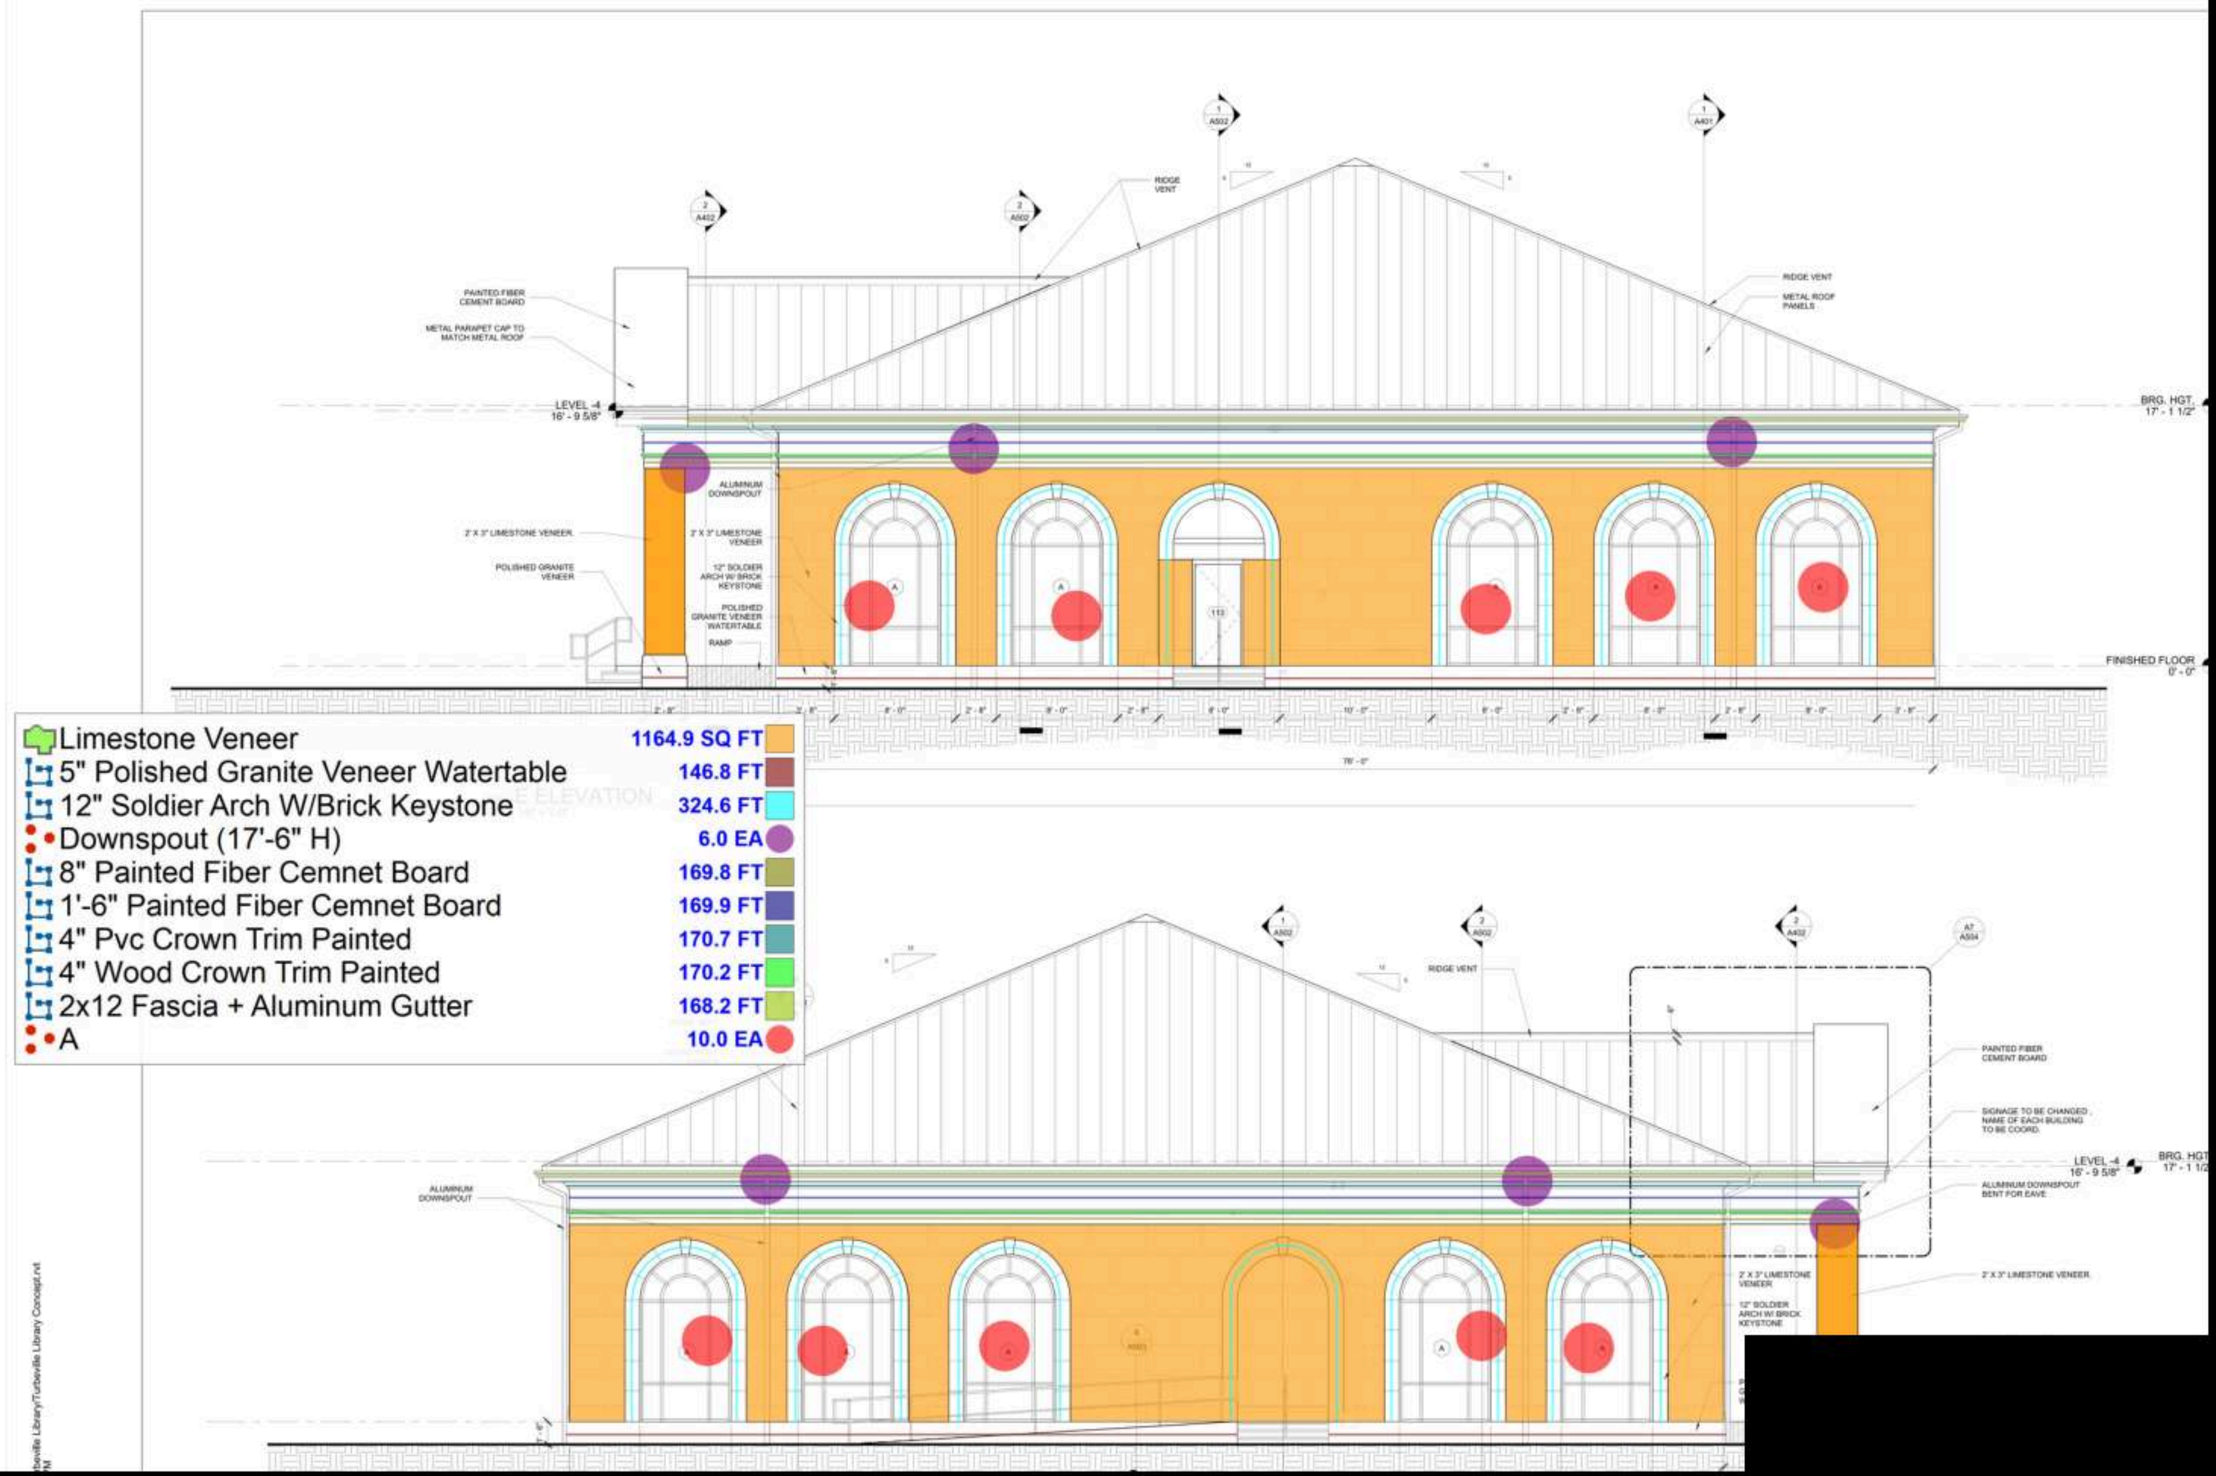
RIDGE VENT
PAINTED FIBER CEMENT BOARD
METAL PARAPET CAP TO MATCH METAL ROOF
LEVEL -4
16' - 9 5/8"
ALUMINUM DOWNSPOUT
2" X 3" LIMESTONE VENEER
POLISHED GRANITE VENEER
12" SOLDIER ARCH W/ BRICK KEYSTONE
POLISHED GRANITE VENEER WATERTABLE
RAMP
METAL ROOF PANELS
BRG. HGT.
17' - 1 1/2"
FINISHED FLOOR
0' - 0"
76' - 0"
Limestone Veneer 1164.9 SQ FT
5" Polished Granite Veneer Watertable 146.8 FT
12" Soldier Arch W/Brick Keystone 324.6 FT
Downspout (17'-6" H) 6.0 EA
8" Painted Fiber Cemnet Board 169.8 FT
1'-6" Painted Fiber Cemnet Board 169.9 FT
4" Pvc Crown Trim Painted 170.7 FT
4" Wood Crown Trim Painted 170.2 FT
2x12 Fascia + Aluminum Gutter 168.2 FT
A 10.0 EA
SIGNAGE TO BE CHANGED , NAME OF EACH BUILDING TO BE COORD.

ROOF PLAN LEG

RD	ROOF DRAIN AND
DS	DOWN SPOUT
OS	OVERFLOW SCUPP
SLOPE 1/4" /FOOT	ROOF SLOPE

GENERAL ROOF N

1. Unless otherwise noted, all roof slopes sh per foot.
2. Typical roofing shall be a ___ roofing syste details for additional information.
3. Provide all tapered insulation, crickets, cur accessories required for positive roof drai
4. Roof slopes shown indicate the final roof s structure slopes. where indicated on struct to reduce quantity of tapered insulation.
5. Provide splash box for roof top equipment drains.
6. Contractor shall coordinate with mechanic contractor on the required height of all roo equipment curbs and the height of the roo prior to installation of any work.

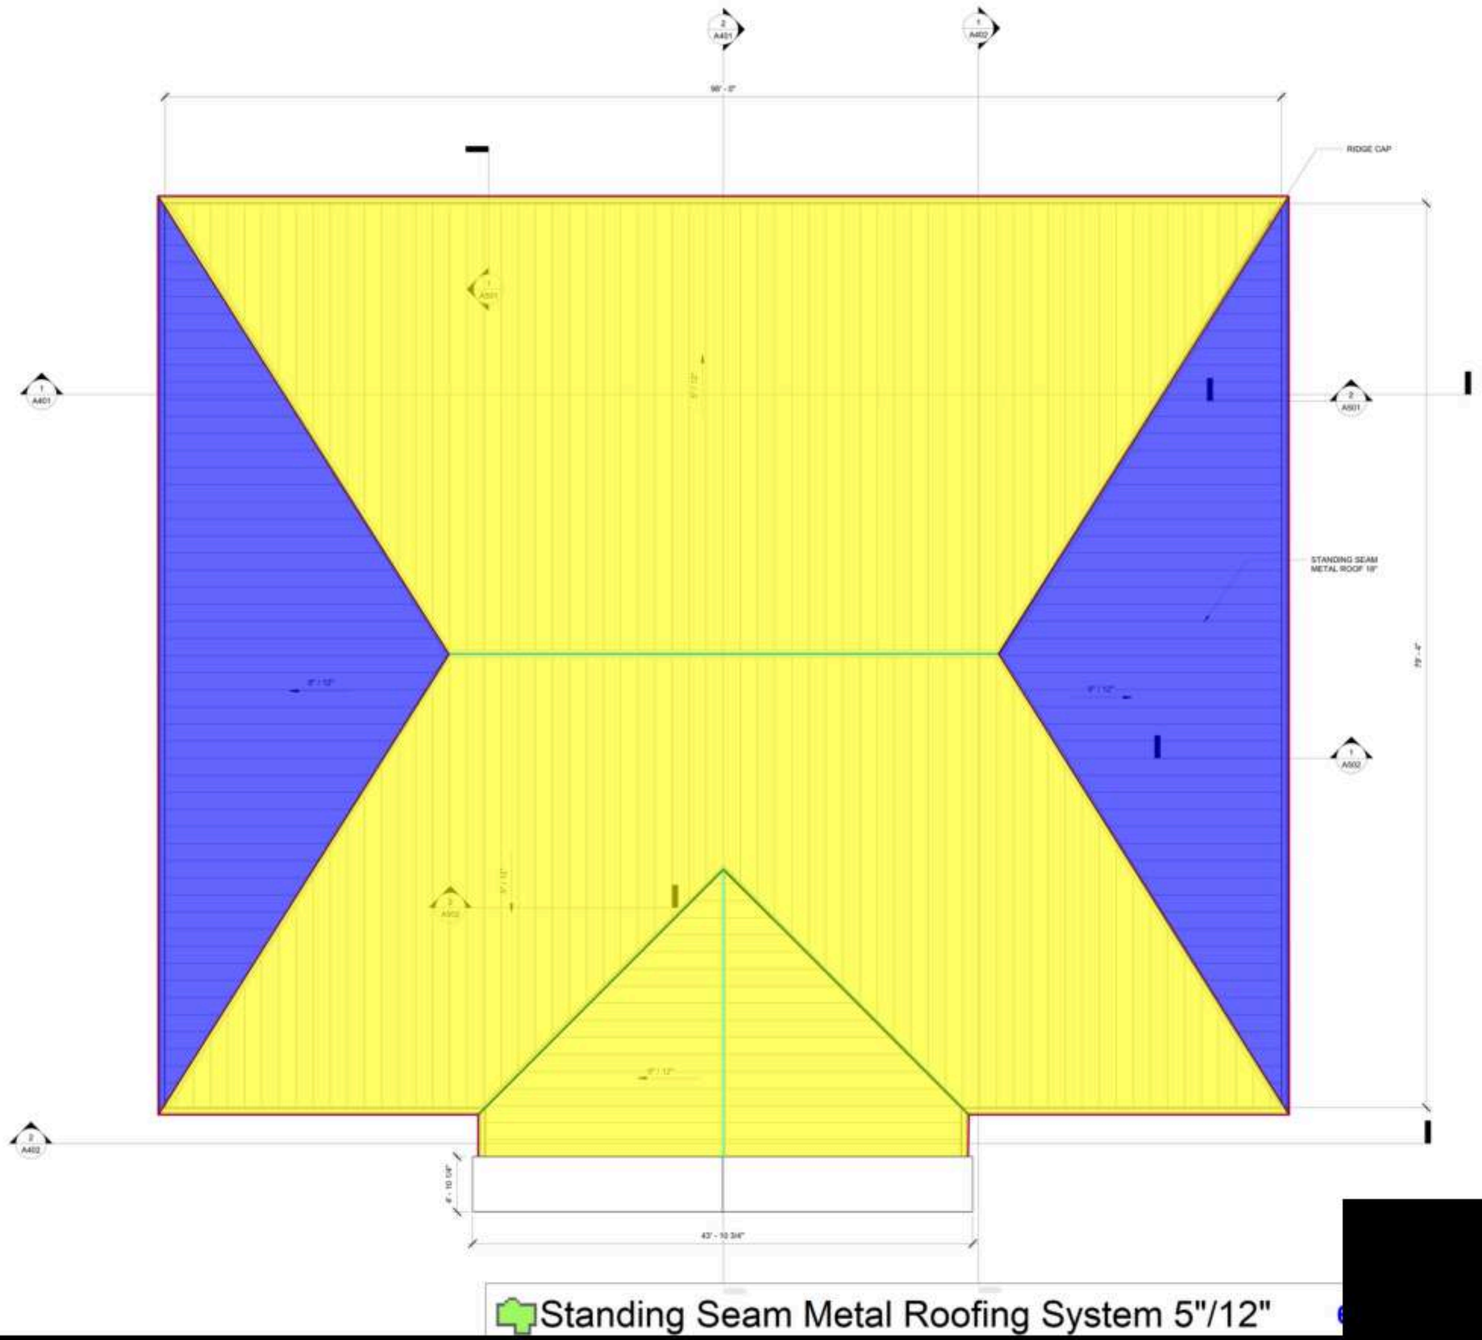

Standing Seam Metal Roofing System 5"/12"

tonville Library/Turbeville Library Concept.rvt